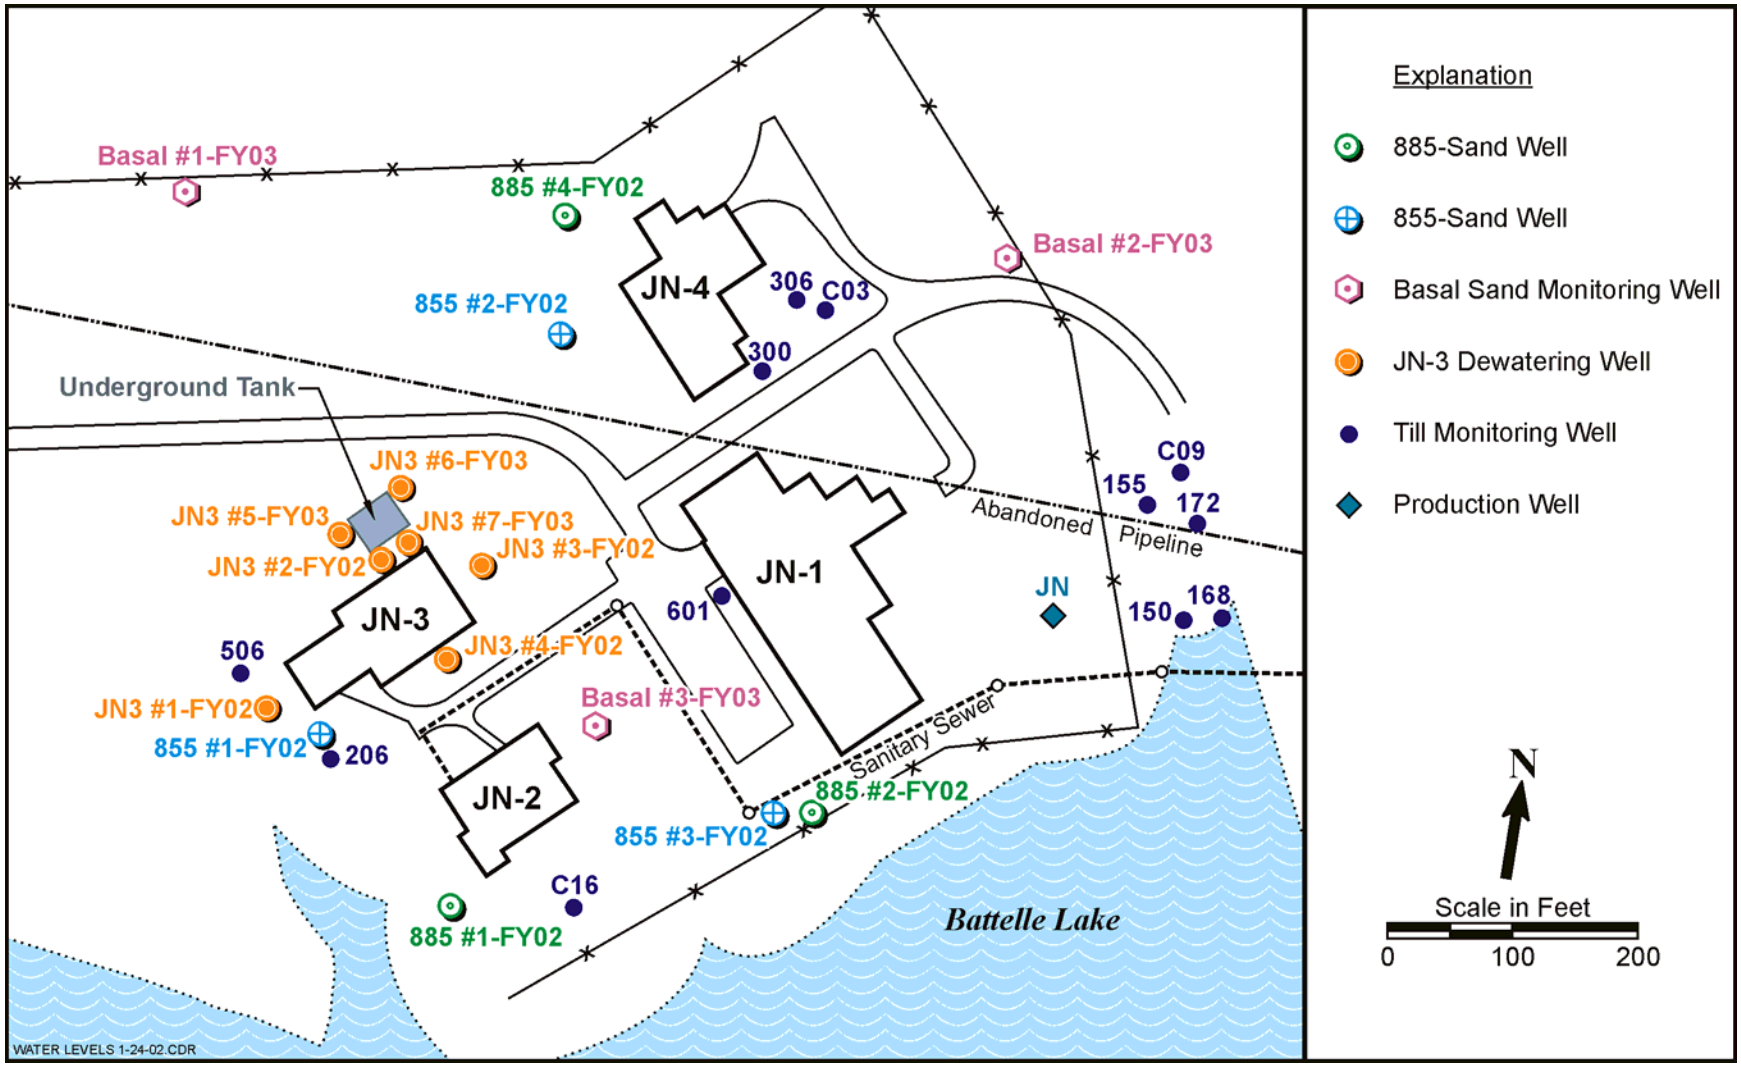
Basal #1-FY03
885 #4-FY02
Basal #2-FY03
855 #2-FY02
JN-4
306
C03
300
Underground Tank
JN3 #6-FY03
JN3 #5-FY03
JN3 #7-FY03
JN3 #2-FY02
JN3 #3-FY02
JN-3
JN-1
601
JN
C09
155
172
Abandoned Pipeline
150
168
506
JN3 #4-FY02
JN3 #1-FY02
Basal #3-FY03
855 #1-FY02
206
Sanitary Sewer
885 #2-FY02
JN-2
855 #3-FY02
C16
885 #1-FY02
Battelle Lake
WATER LEVELS 1-24-02.CDR
Explanation
885-Sand Well
855-Sand Well
Basal Sand Monitoring Well
JN-3 Dewatering Well
Till Monitoring Well
Production Well
N
Scale in Feet
0
100
200